



V:\AMIR KARIMPOOR TO GIOVANY BARCO\SPANISH DRAWINGS\504832-6160-4501-4243.DWG
BARCO 5/10/2011 7:21 AM

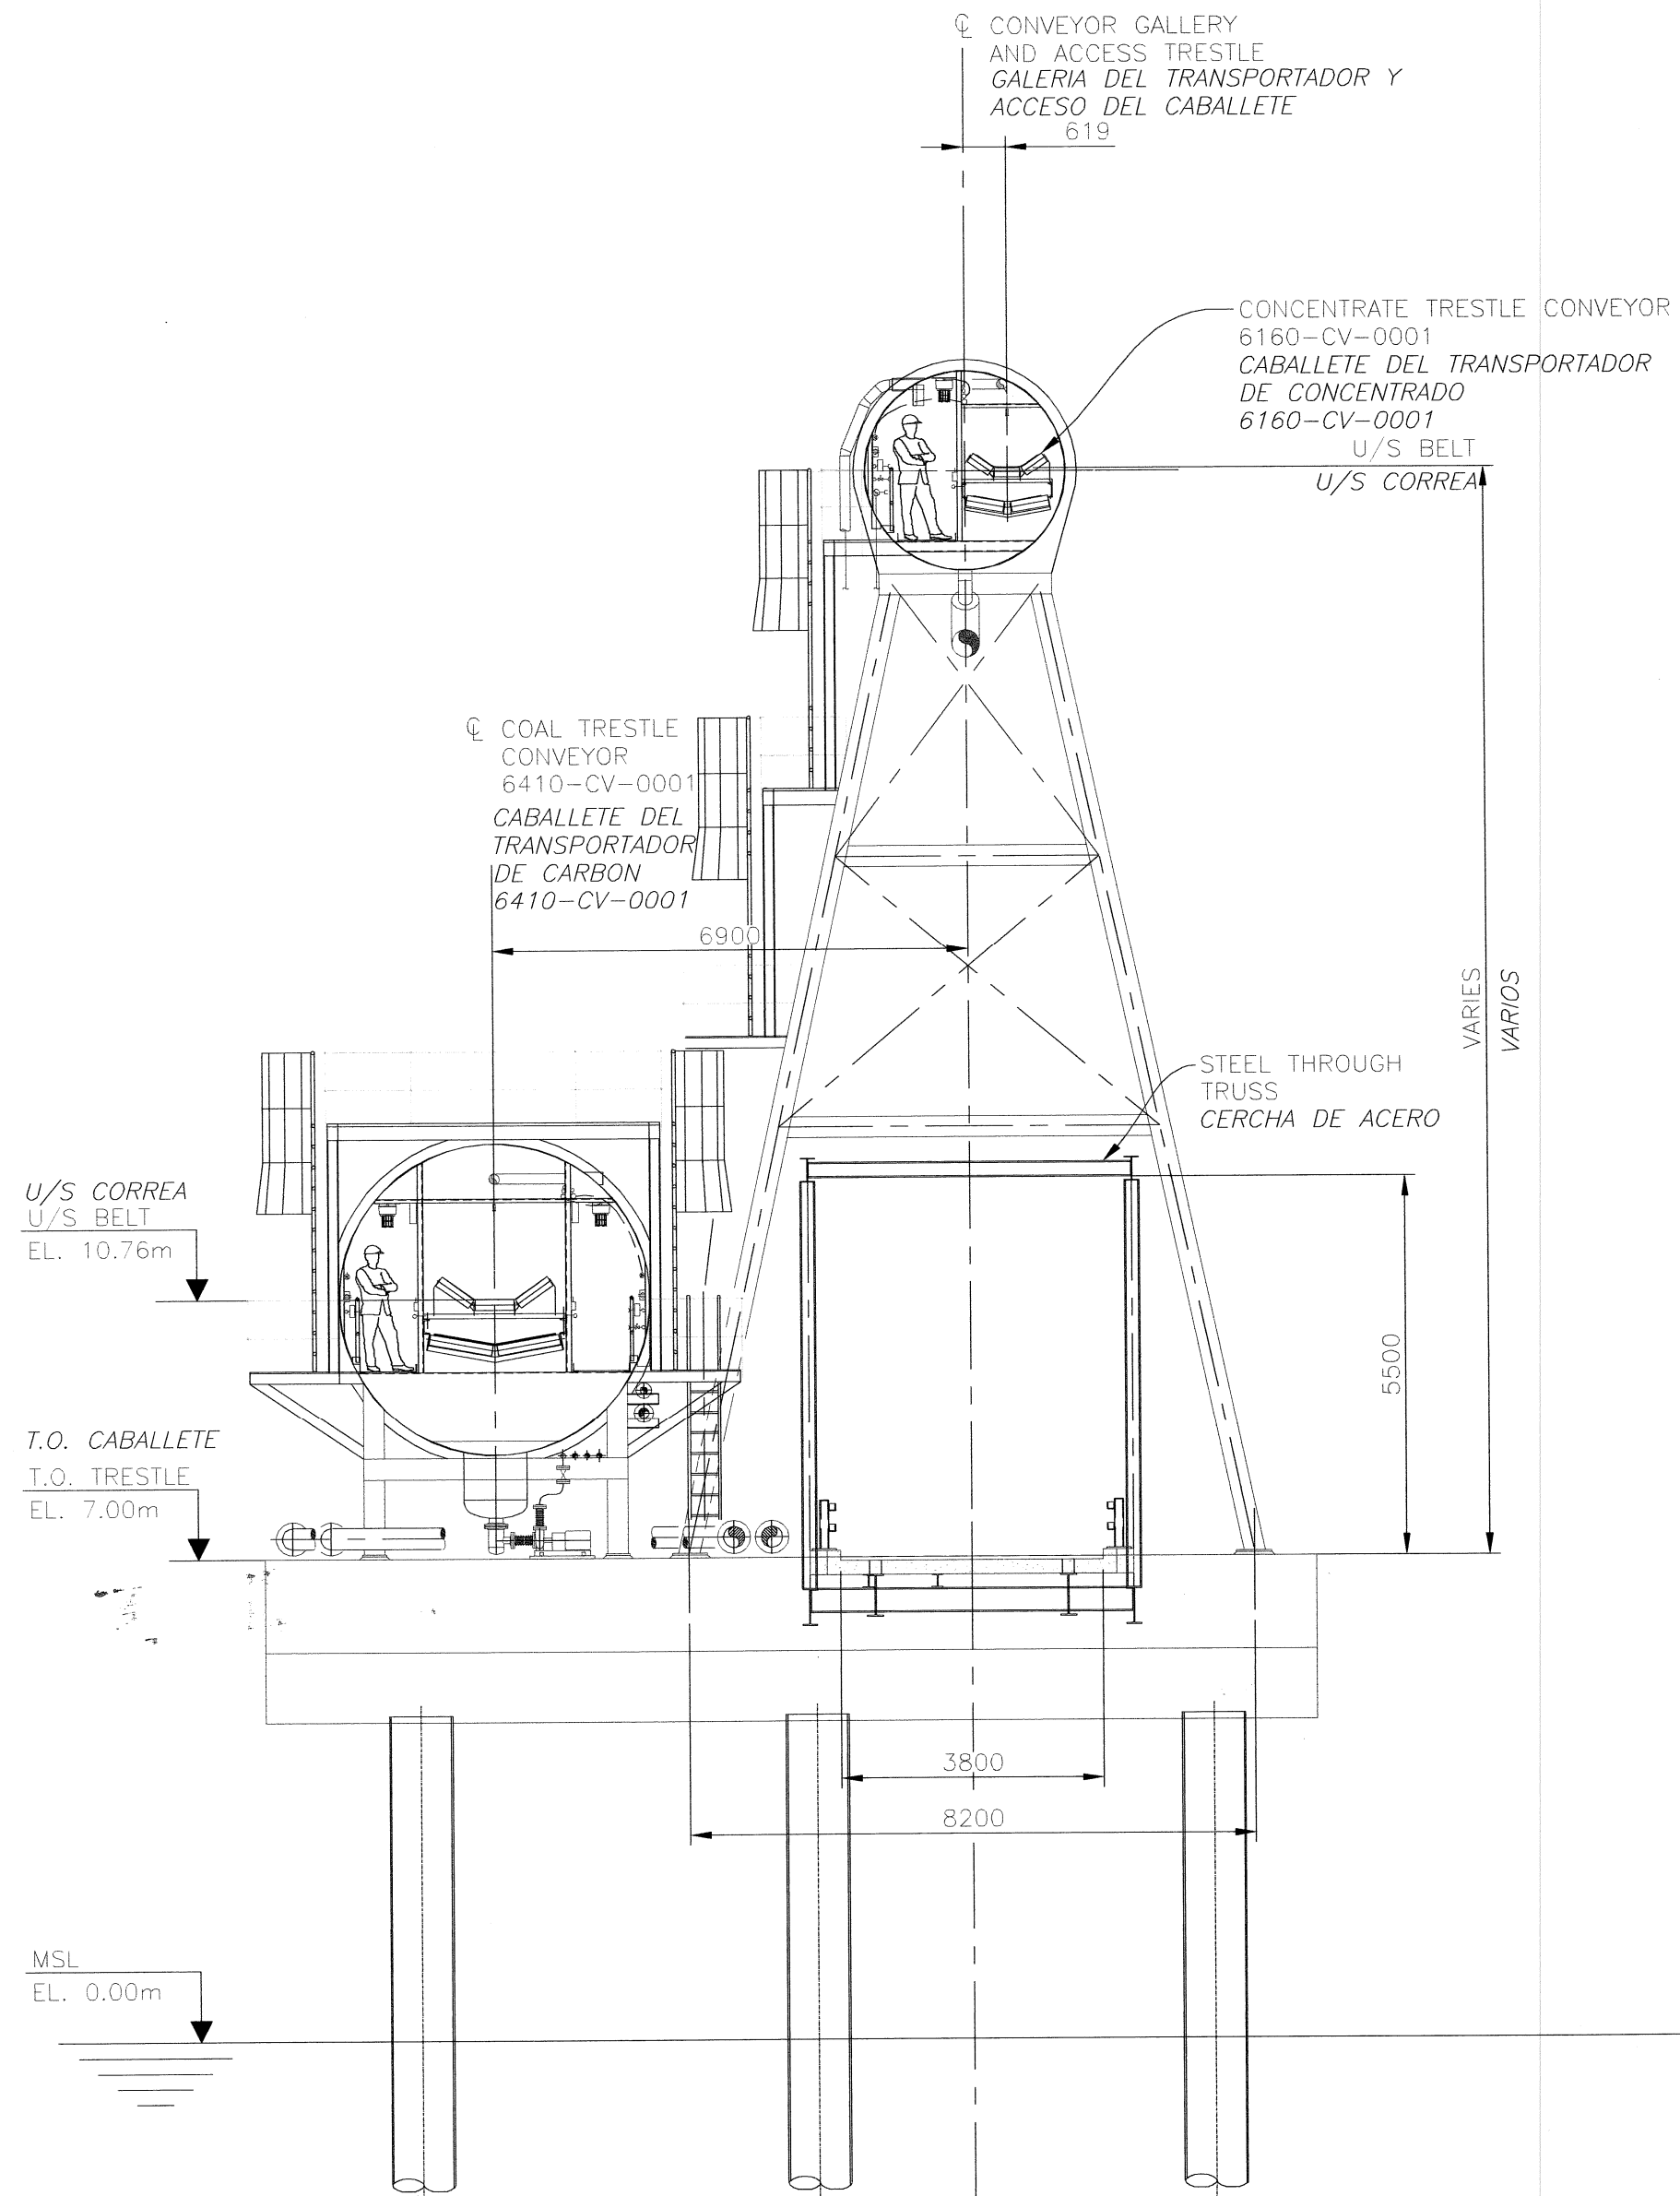


SECTION A
1:100

SECCION A

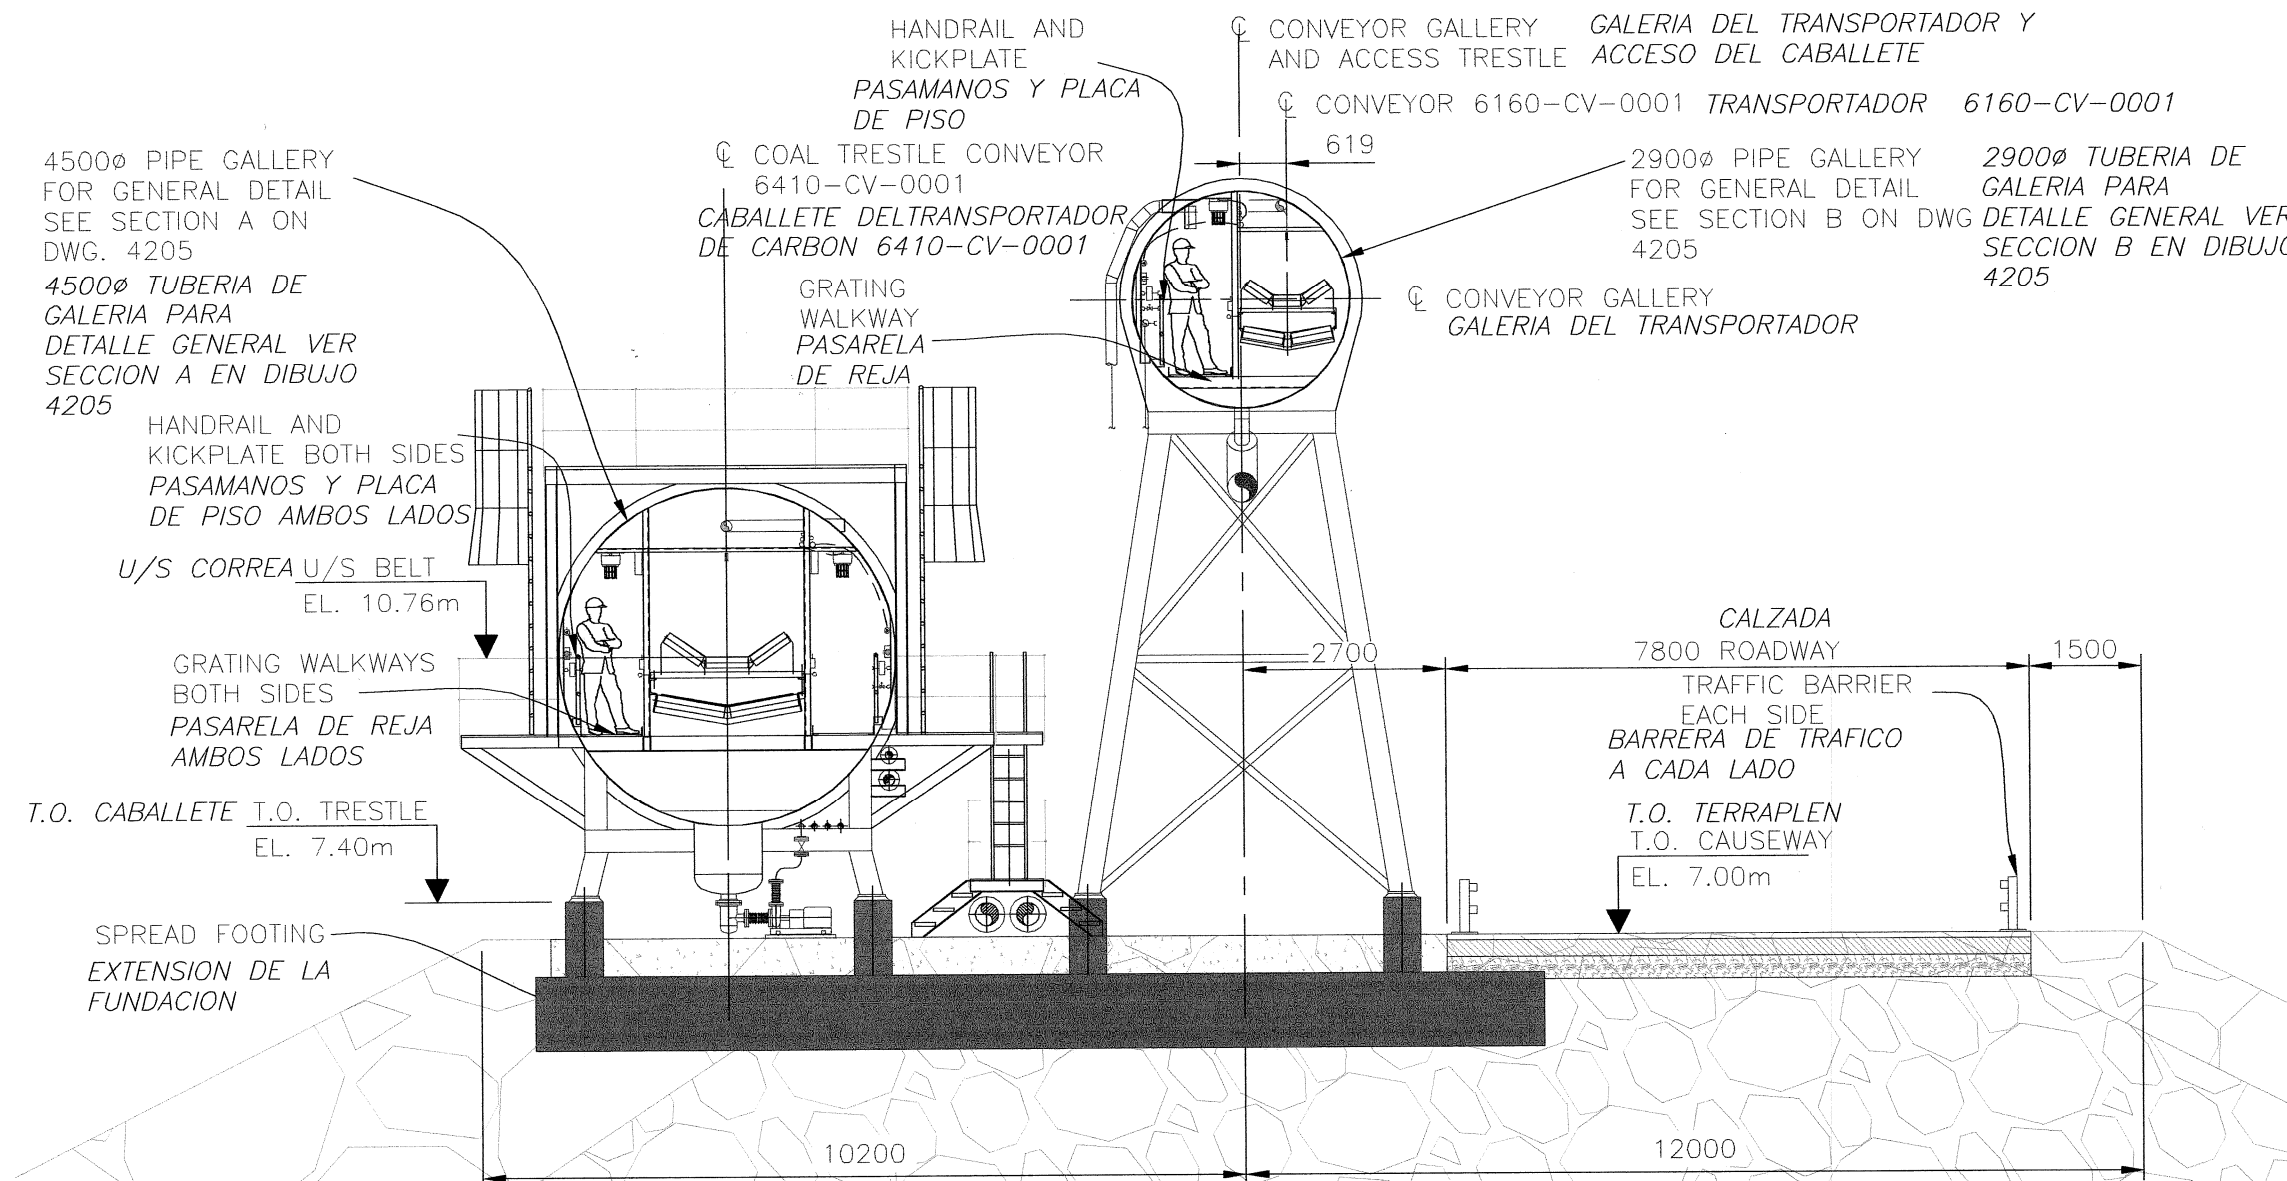

SECTION B
1:100
SECCION B

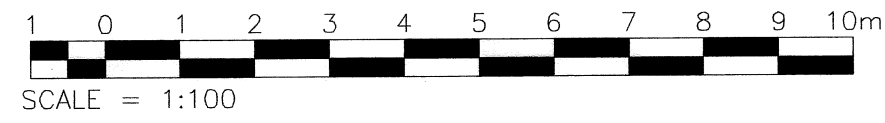

SCALE = 1:100

EDMUNDO JOSE ALEMAN B.
INGENIERO CIVIL
Licencia No. 2006-008-152
FIRMA
Ley 15 del 28 de Enero de 1948
Junta Técnica de Ingeniería y Arquitectura

EDUARDO A. DELGADO ACOSTA
ARQUITECTO
Licencia No. 9902-001-011
FIRMA
Ley 15 del 28 de Enero de 1959
Junta Técnica de Ingeniería y Arquitectura

Ausenco
Sandwell
PROJECT No. 143143

TITULO
PROYECTO MINA DE COBRE PANAMA
CABALLETE DEL TRANSPORTADOR 6160-CV-001 & 6410-CV-001
SECCIONES

IN THE EVENT OF ANY DISCREPANCY BETWEEN ENGLISH AND SPANISH TEXT CONTAINED IN THIS DRAWING, ENGLISH TEXT WILL TAKE PRECEDENCE.
EN CASO DE ALGUNA DIFERENCIA ENTRE EL TEXTO EN INGLES Y ESPANOL CONTENIDO EN ESTE PLANO, EL TEXTO EN INGLES TOMARA PRECEDENCIA

Minera Panamá

CLIENT: CLIENT DWG. NO.

JVP
Joint Venture Panama Inc.
PROFESSIONAL ENGINEER NAME: NO.

TITLE
MINA DE COBRE PANAMA PROJECT
TRESTLE CONVEYORS 6160-CV-0001 & 6410-CV-0001
SECTIONS

PROJECT NO. 504832 AREA 6160 DISC. 45 DOC. D1 DRAWING NUMBER 4243S REVISION NUMBER 00

DWG. NO.	REFERENCES	DWG. NO.	REFERENCES	NO.	DATE	REVISIONS	BY	CHK	LEAD	ENG. MAN.	PROD. MAN.	JVP APPR.	CLIENT	NO.	DATE	REVISIONS	BY	CHK	LEAD	ENG. MAN.	PROD. MAN.	JVP APPR.	CLIENT
4242	CON. TRESTLE CONVEYOR 6160-CV-0001 G.A.																						
4205	PIPE GALLERIES GENERAL DETAILS			00	06/05/11	ISSUED FOR DESIGN	FB	VS	AG	NC	JC												